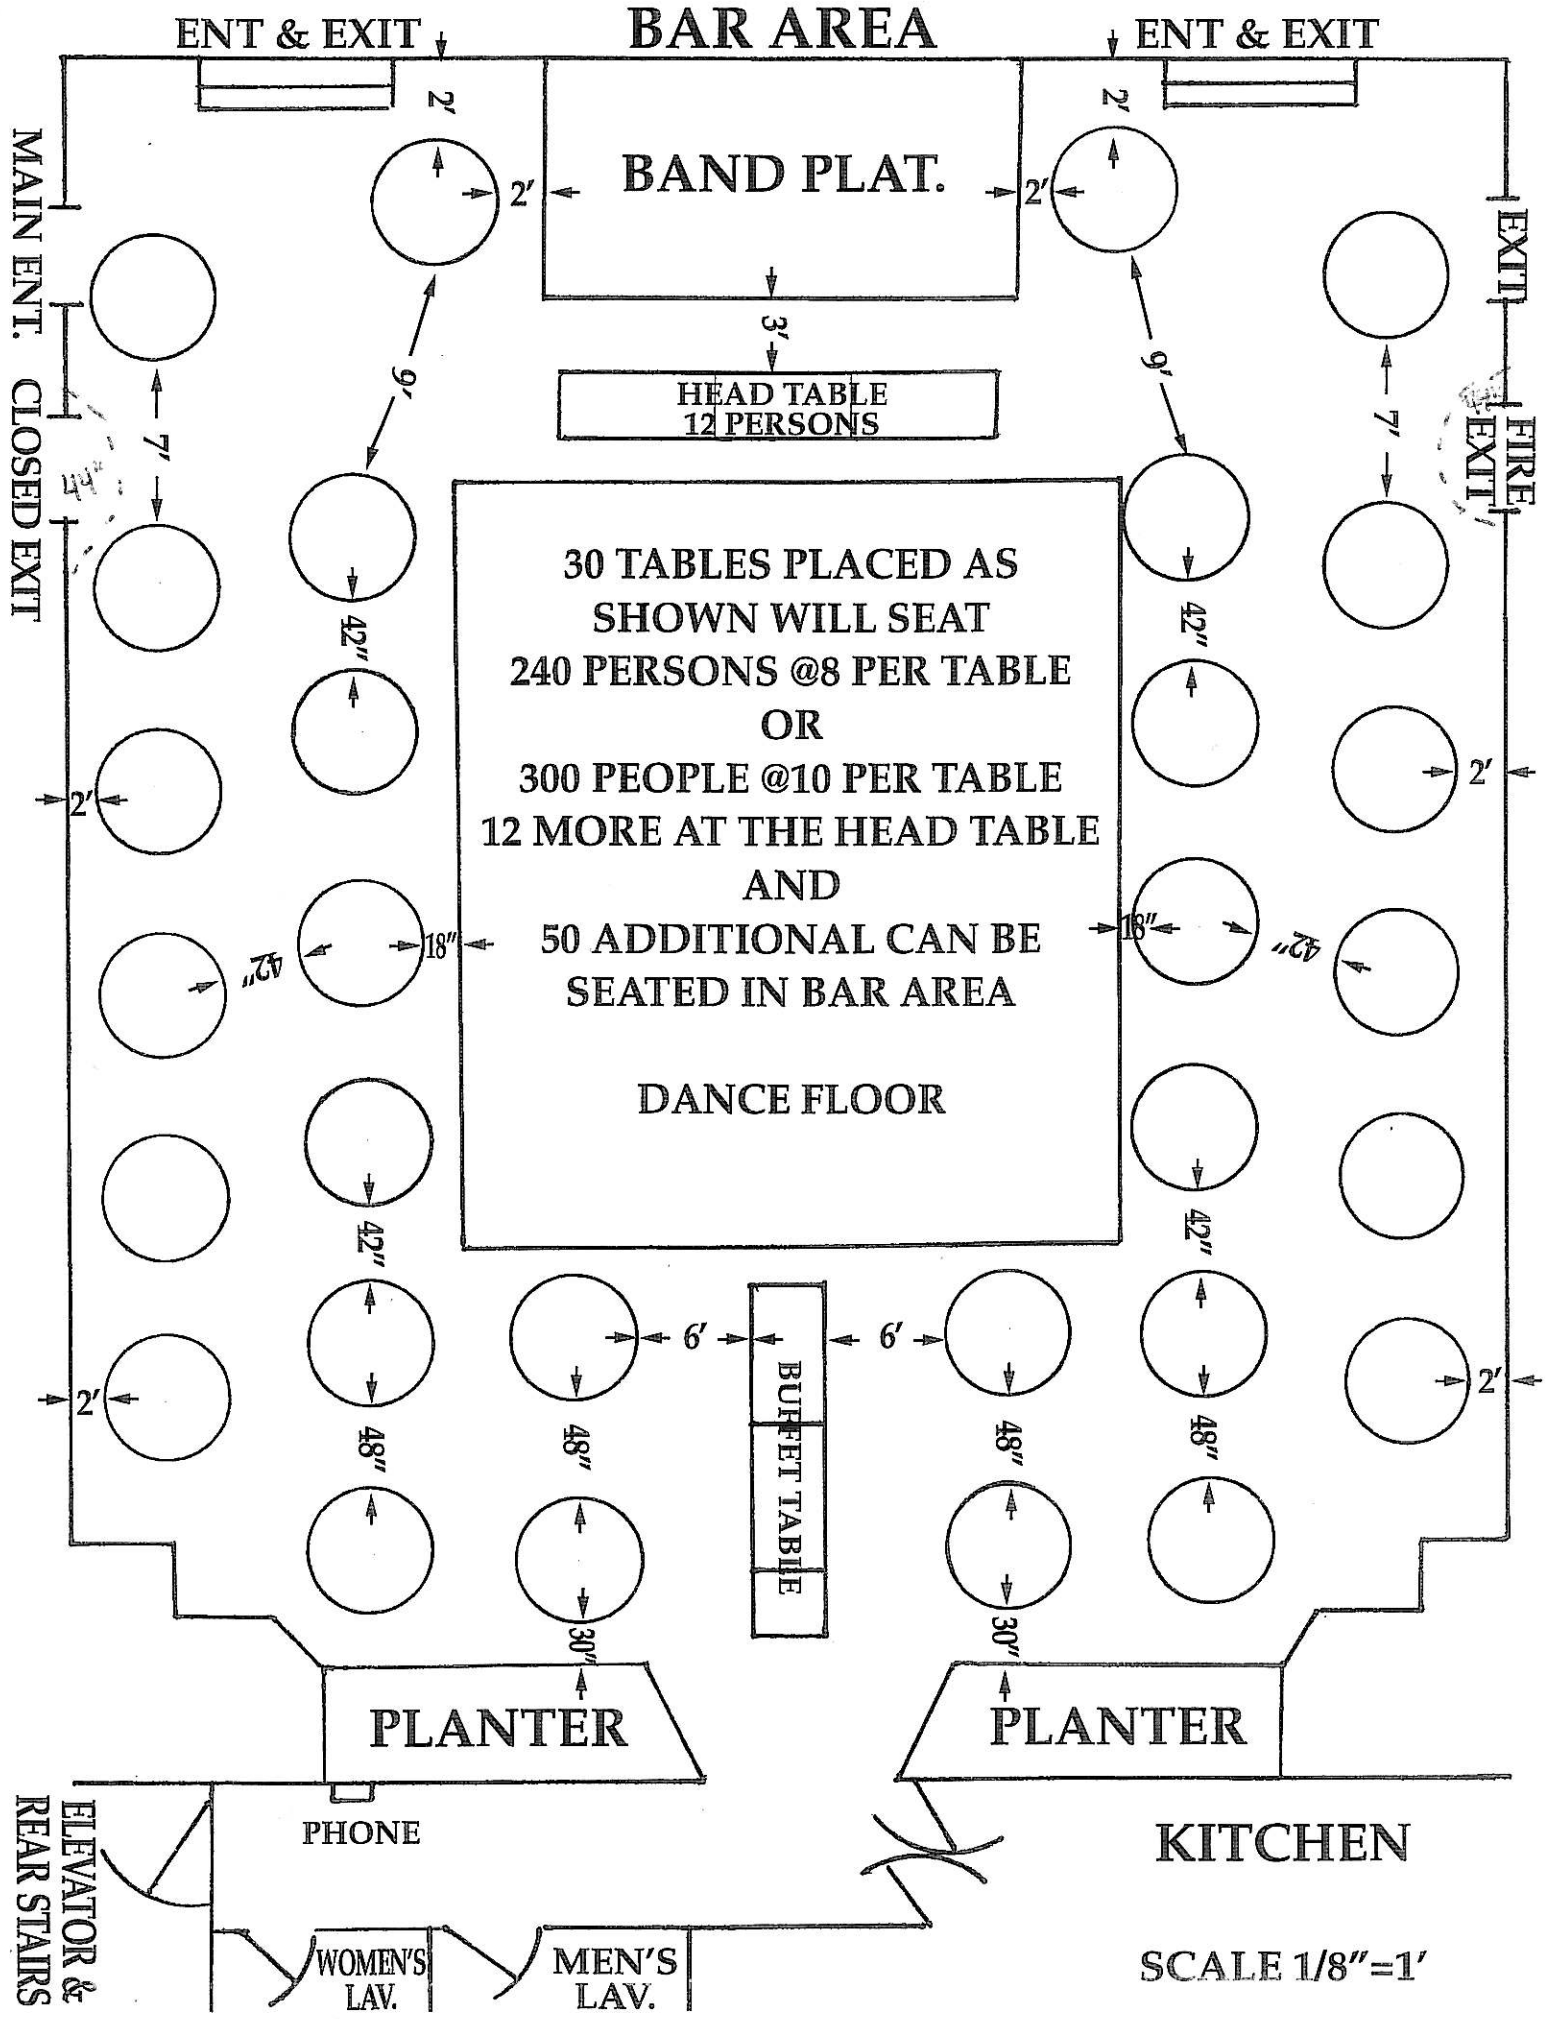
BAR AREA
ENT & EXIT
ENT & EXIT
BAND PLAT.
2'
2'
2'
2'
3'
HEAD TABLE
12 PERSONS
9'
9'
7'
7'
MAIN ENT.
CLOSED EXIT
EXIT
FIRE EXIT
30 TABLES PLACED AS
SHOWN WILL SEAT
240 PERSONS @8 PER TABLE
OR
300 PEOPLE @10 PER TABLE
12 MORE AT THE HEAD TABLE
AND
50 ADDITIONAL CAN BE
SEATED IN BAR AREA
DANCE FLOOR
42"
42"
42"
42"
42"
42"
18"
18"
2'
2'
2'
2'
6'
6'
BUFFET TABLE
48"
48"
48"
48"
30"
30"
PLANTER
PLANTER
PHONE
KITCHEN
ELEVATOR &
REAR STAIRS
WOMEN'S
LAV.
MEN'S
LAV.
SCALE 1/8"=1'